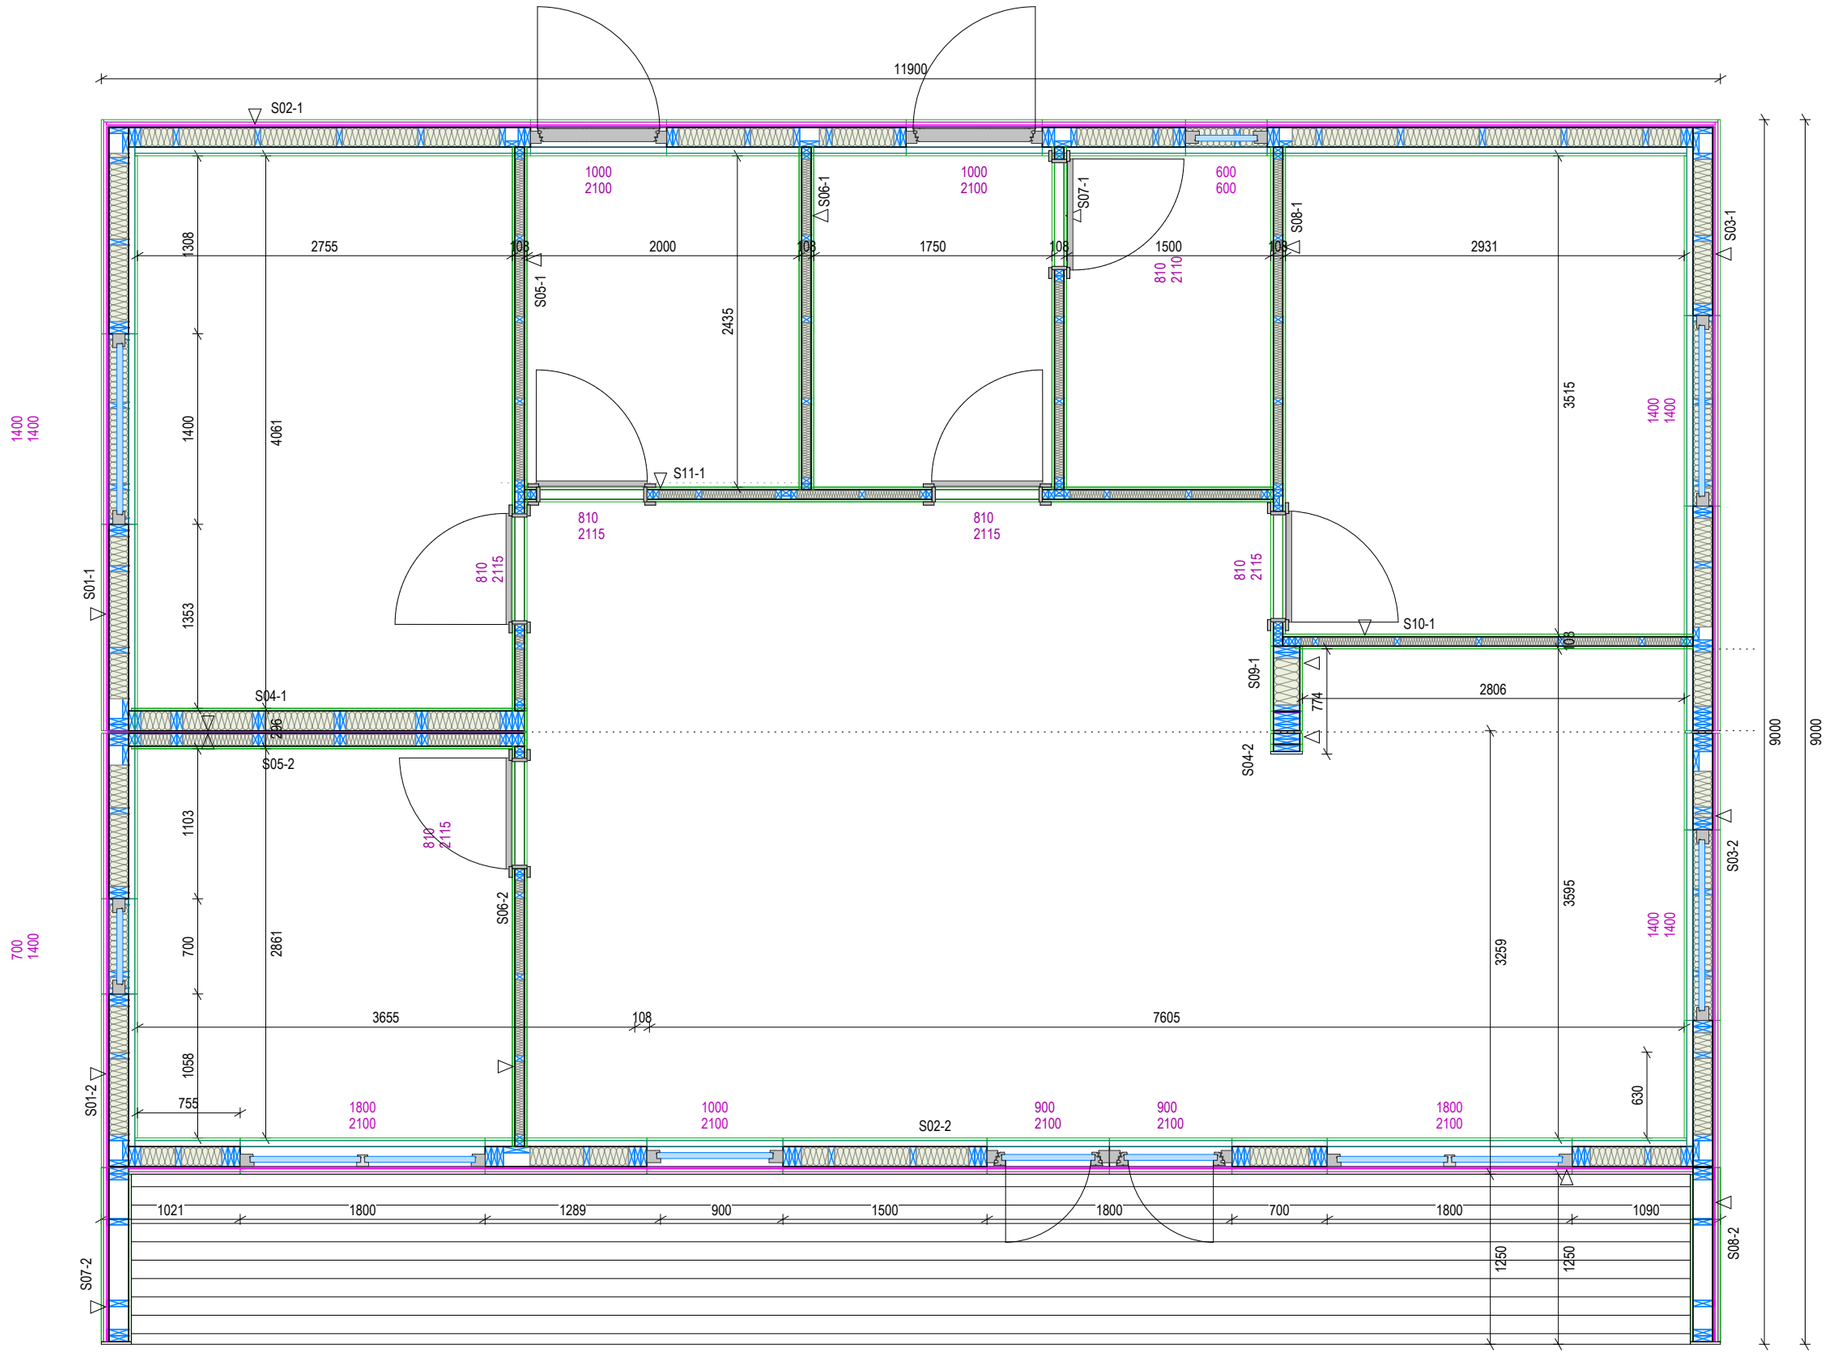

Release:	Rev0						
	RESTA MODULAR MODERN HOUSE SOLUTIONS			Project:	Finn		
				Place:			
Position	Name/ Surname	Sign	Date	Drawing Name:	Planas	Scale:	S1 : 45
Draughtsman:	A. Kuznecov		2022-08-04			Release:	Rev0
Customer:	Resta ES			Drawing No:	BR.SK-1	Stage:	Construction Project